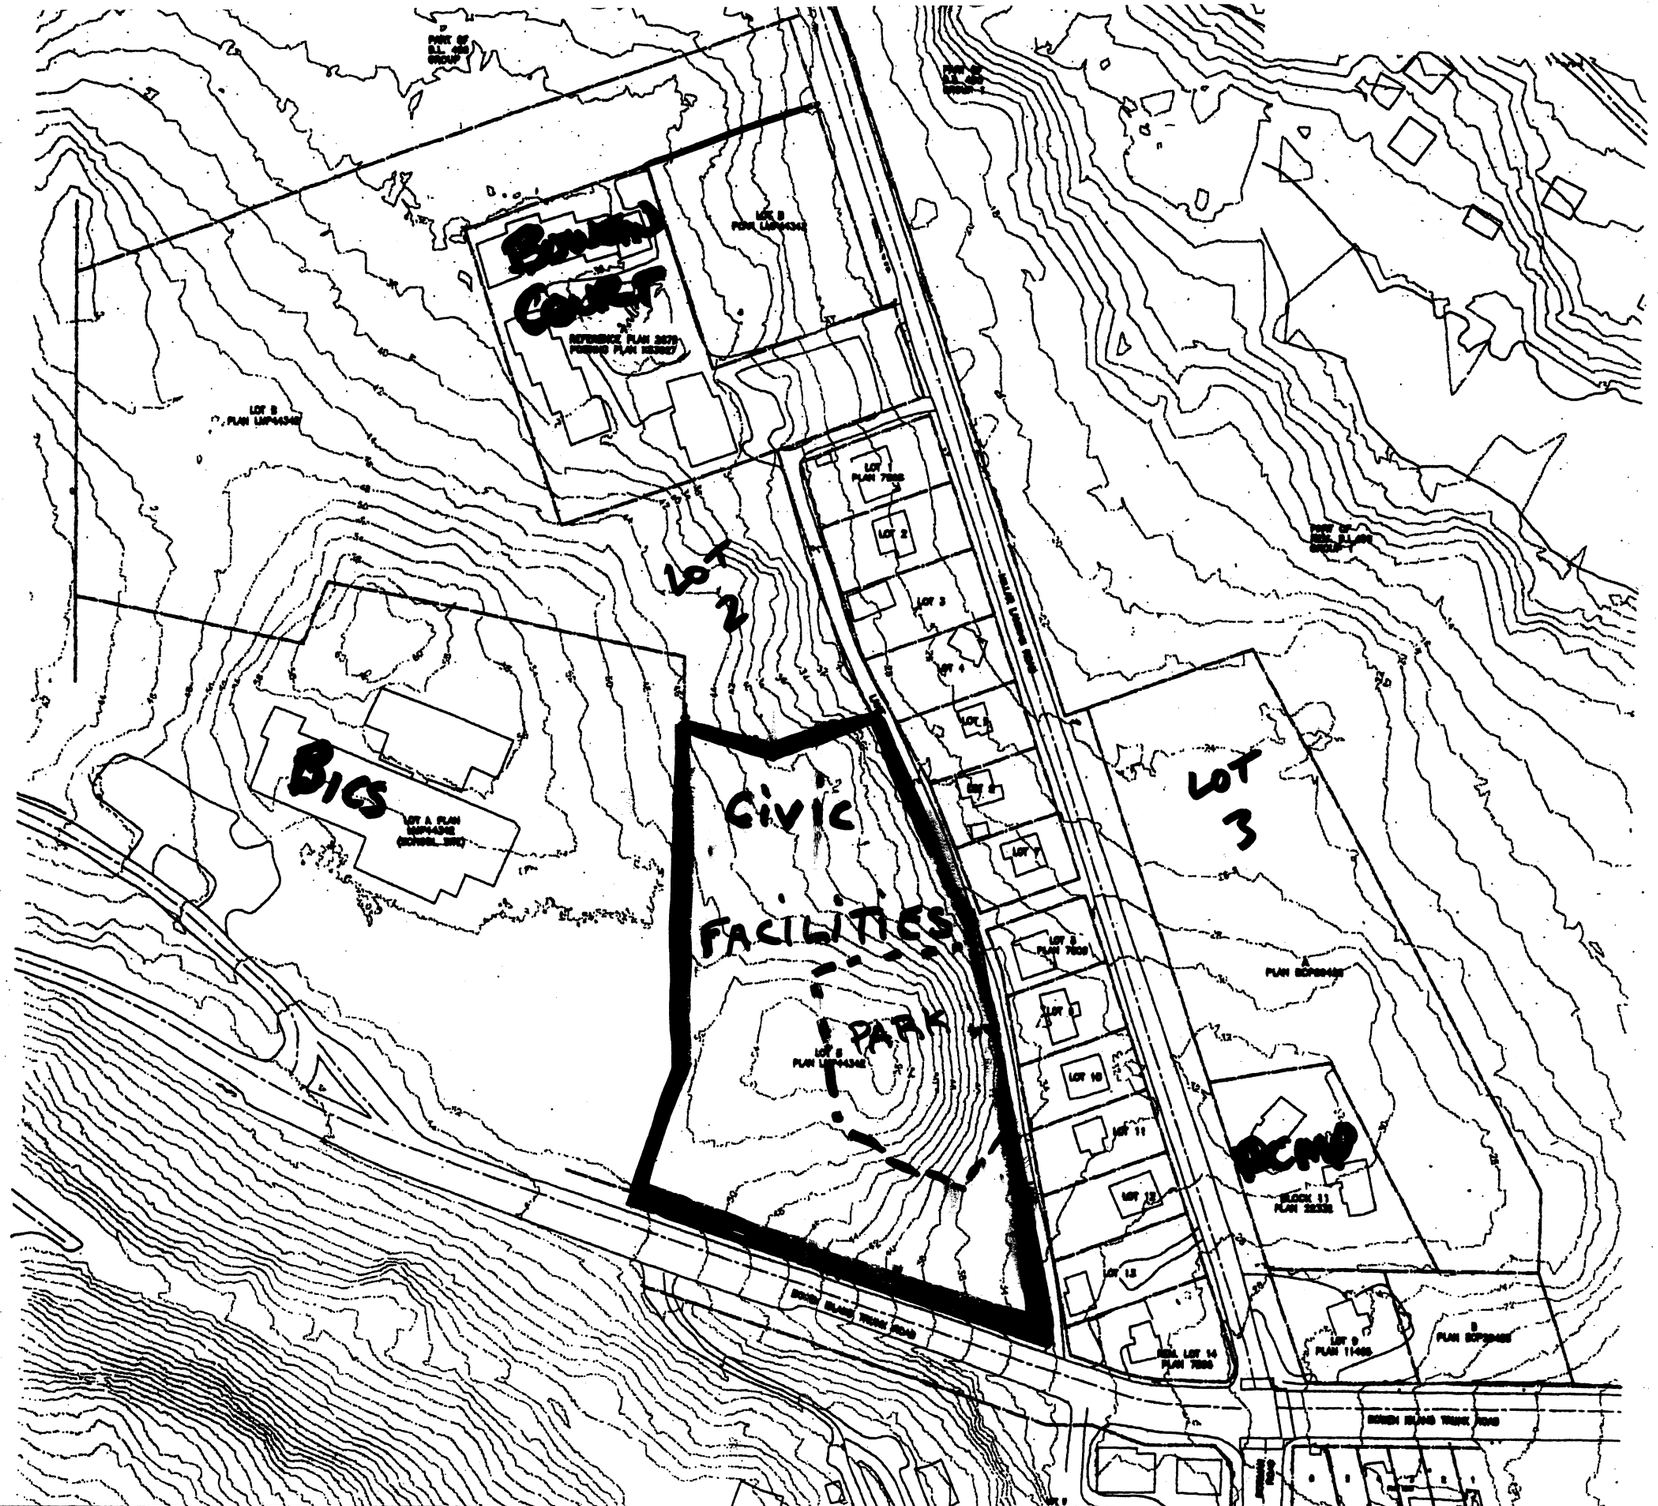

no.	date	revision	chkd	no.	date	revision	chkd

client: BOWEN ISLAND MUNICIPALITY

project: SITES 2 & 3, SNUG COVE
BOWEN ISLAND, BRITISH COLUMBIA

WEBSTER ENGINEERING LTD.
PROFESSIONAL ENGINEERS — LAND DEVELOPMENT CONSULTANTS
3340 KILLARNEY AVENUE, NORTH VANCOUVER, B.C. V7H 3S4 984-0405

THIS DRAWING REMAINS THE PROPERTY OF WEBSTER ENGINEERING LTD. AND MAY NOT BE REPRODUCED OR USED FOR OTHER PROJECTS WITHOUT PERMISSION.

approved

designed by P.M.W.
drawn by M.J.F.
checked by P.M.W.
date APRIL/95

title: BASEPLAN

scale: horz 1:2000 vert -
file no. 3074
drawing no. 3074-P1
rev. -